

HALLBERG COMMUNITY PARK
LANDSCAPE ARCHITECTURE
DRAWING SERIES

Sheet List Table	
Sheet Number	Sheet Title
L0.0	Cover Sheet
L0.1	Demolition Plan
L1.0	Landscape Plan
L1.1	Layout Plan
L2.0	Grading Plan
L3.0	Planting Notes & Schedule
L3.1	Planting Plan
L4.0	Landscape Details
L4.1	Landscape Details
L4.2	Planting Details

0 1:250 10

GENERAL NOTES

1. PRIMARY REFERENCES: REGIONAL DISTRICT OF NANAIMO SUPPLEMENTAL SPECIFICATIONS; CITY OF NANAIMO MANUAL OF ENGINEERING STANDARDS AND SPECIFICATIONS (MOESS) LATEST EDITION.
2. ALL MEASUREMENTS IN METRES UNLESS OTHERWISE NOTED.
3. BASE INFORMATION INCLUDED IS FOR REFERENCE ONLY. ALL EXISTING FEATURES ARE TO BE VERIFIED PRIOR TO CONSTRUCTION.
4. INFORM THE PROJECT LANDSCAPE ARCHITECT OF ANY DISCREPANCIES BETWEEN PLAN DETAILS AND IN-FIELD MEASUREMENTS. COMPLETION OF UNAUTHORIZED CHANGES MAY BE SUBJECT TO REJECTION.
5. REFER TO SURVEY FOR U/G SERVICES LOCATIONS AND INFORMATION PRIOR TO LANDSCAPE IMPROVEMENTS. ALL EXISTING UTILITIES TO BE IDENTIFIED BY THE CONTRACTOR PRIOR TO COMMENCING CONSTRUCTION.
6. CONTRACTOR TO MAKE GOOD ALL CONSTRUCTION RELATED DAMAGE. ALL DISTURBED LAWN AREAS TO BE HYDROSEEDED PER PROJECT DETAILS.
7. CONTRACTOR TO PROVIDE TREE PROTECTION FENCING DURING CONSTRUCTION AND AVOID IMPACTS TO EXISTING TREES.
8. DESIGNS, PLANS AND RECOMMENDATIONS ARE PROVIDED FOR THE SPECIFIC PURPOSE INDICATED HEREIN AND MAY NEED TO BE MODIFIED DEPENDING ON ACTUAL FIELD CONDITIONS THAT MAY BE DISCOVERED DURING CONSTRUCTION. LANARC 2015 CONSULTANTS LTD. EXPRESSLY DENIES ANY RESPONSIBILITY FOR CONSTRUCTED WORKS THAT ARE SUBJECT TO SITE CONDITIONS THAT AFFECT THE INTEGRITY OF THE DESIGN.
9. THIS DRAWING SET AND THIS DESIGN ARE THE PROPERTY OF LANARC 2015 CONSULTANTS LTD. (LANARC) AND SHALL NOT BE USED, REUSED OR REPRODUCED WITHOUT THE CONSENT OF LANARC. LANARC WILL NOT BE HELD RESPONSIBLE FOR THE IMPROPER OR UNAUTHORIZED USE OF THIS DRAWING SET AND DESIGN, OR ANY CHANGES MADE TO THE DRAWINGS BY ANY THIRD PARTY, INCLUDING CONTRACTORS, SUPPLIERS, CONSULTANTS, AND STAKEHOLDERS, OR THEIR EMPLOYEES OR AGENTS, WITHOUT LANARC'S PRIOR WRITTEN CONSENT.
10. LANARC HAS PREPARED THESE DRAWINGS IN A MANNER CONSISTENT WITH THAT LEVEL OF CARE AND SKILL ORDINARILY EXERCISED BY MEMBERS OF THE LANDSCAPE ARCHITECTURE PROFESSION CURRENTLY PRACTICING UNDER SIMILAR CONDITIONS IN THE JURISDICTION IN WHICH THE SERVICES ARE PROVIDED, SUBJECT TO THE TIME LIMITS AND PHYSICAL CONSTRAINTS APPLICABLE TO THE PROJECT.

ABBREVIATIONS:

APPROX	Approximate
ARCH	Architect
AVG	Average
BLDG	Building
BS	Bottom of Stair
BW	Bottom of Wall
C/W	Complete With
CIP	Cast-in-place
CL	Center Line
CRZ	Critical Root Zone
CONC	Concrete
RDN	Regional District of Nanaimo
DIA	Diameter
DIM	Dimension
DWG	Drawing
EJ	Expansion Joint
EQ	Equal
EX	Existing
TYP	Typical
TW	Top of Wall
WWM	Welded Wire Mesh
EG	Existing Grade
FG	Finished Grade
FFE	Finished Floor Elevation
HT	Height
HSS	Hollow Structural Steel
MIN	Minimum
MAX	Maximum
NIC	Not in Contract
OC	On Centre
OD	Outside Diameter
PL	Property Line
PG	Proposed Grade
SPECS	Specifications
SS	Stainless Steel
TBC	To be Coordinated
TS	Top of Stair
THK	Thick

LANARC
405 - 256 Wallace Street, Nanaimo, BC V9R 5B3
Tel (778) 762-4800
www.lanarcconsultants.ca

REGIONAL DISTRICT OF NANAIMO
6300 Hammond Bay Road, Nanaimo, BC V9T 6N2
Tel (250) 390-4111
www.rdn.bc.ca

PRELIMINARY
NOT FOR CONSTRUCTION

A 70% Design	SJ	JG	17.04.25
B Draft Tender Review	SJ	JG	04.06.26
C Issued for Tender	GL	JG	06.11.26
Issued	By	Appd.	YY.MM.DD

Permit-Seal

Hallberg Community Park

3483 Hallberg Rd, Ladysmith, BC

Project

Cover Sheet

Title


25616
Project No.

Scale

L0.0
Drawing No.

Permit No.

C
Revision

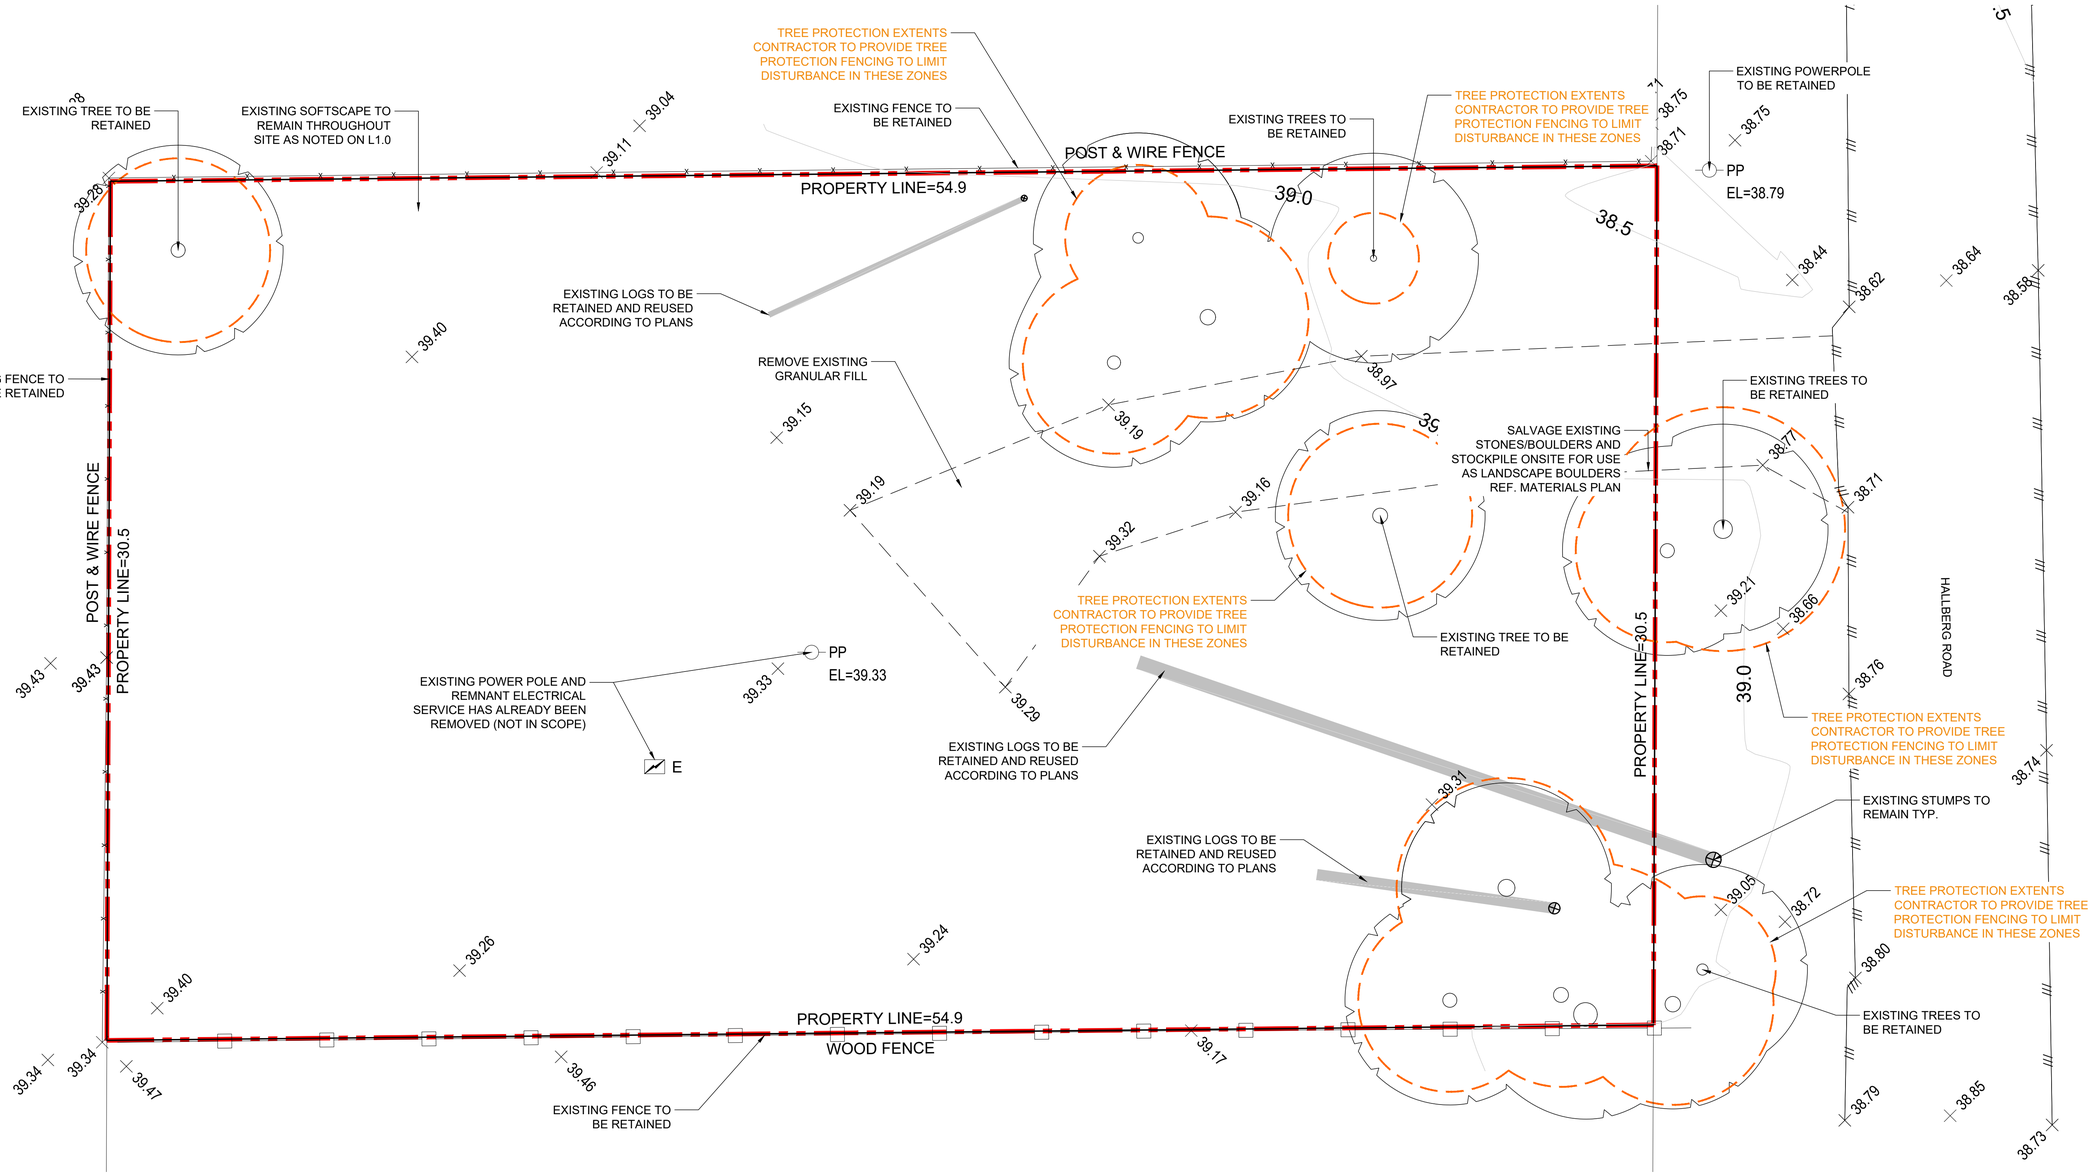

01 DEMOLITION PLAN
SCALE: 1:100

0 1:100 5

DEMOLITION NOTES

1. CALL BC1 BEFORE YOU DIG: 1-800-474-6886.
2. PROTECT ALL FACILITIES NOT IDENTIFIED FOR DEMOLITION INCLUDING, BUT NOT LIMITED TO: BURIED ELECTRICAL LINES, STORM SEWER LINES, TELEPHONE LINES, CATCH BASINS, TREES, FENCING, FURNITURE, ETC.
3. CONTRACTOR TO MAKE GOOD ALL CONSTRUCTION RELATED DAMAGE NOT IDENTIFIED FOR DEMOLITION INCLUDING BUT NOT LIMITED TO UTILITIES, PAVING, FACILITIES, AND LANDSCAPE.
4. PROTECTION AND PRESERVATION OF EXISTING TREES INCLUDES, TRUNK, BRANCHES, CANOPY, AND SUBSURFACE ROOT ZONE. CONSTRUCTION WORK, INCLUDING ALL EQUIPMENT STORAGE, TO BE CLEAR OF ZONE OFFSET 1m FROM EXISTING DRIPLINES. EXISTING ROOTS ABOVE 25mm DIA. DISCOVERED WITHIN THE LIMIT OF WORK TO BE BROUGHT TO THE ATTENTION OF THE CONTRACT ADMINISTRATOR. APPROVED ROOT PRUNING TO BE CUT CLEANLY AS PER ISA STANDARDS.
5. EXPOSED ROOTS TO BE PROTECTED FROM DRYING AND DAMAGE.
6. CONTRACTOR RESPONSIBLE FOR REMOVING ALL REMAINING STRUCTURES NOT REMOVED BY THE REGIONAL DISTRICT WITHIN THE LIMIT OF WORK.
7. KEEP ALL WALKWAYS CLEAR AND FREE OF DEBRIS. ANY DAMAGE DURING CONSTRUCTION TO VEGETATED OR PAVED SURFACES TO REMAIN ARE TO BE REPAIRED TO THE SATISFACTION OF THE OWNER AT NO COST.
8. UNLESS STATED OTHERWISE, ALL ITEMS IDENTIFIED FOR DEMOLITION ARE TO BE REMOVED FROM THE SITE AND LEGALLY DISPOSED OF. RECYCLE ALL MATERIALS TO EXTENT POSSIBLE.
9. ALL CONSTRUCTION ACTIVITIES TO AVOID DISTURBANCE TO PLAYGROUND AREA.
10. CONTRACTOR RESPONSIBLE TO PREPARE AND SUBMIT SEDIMENT AND EROSION CONTROL PLAN FOR REVIEW AND APPROVAL, AND TO MANAGE ALL EROSION AND SEDIMENT CONTROL AND RELATED WORKS ON-SITE.

LEGEND

- PROPERTY LINE
- TREE PROTECTION EXTENTS
- EXISTING TREE TO BE RETAINED

LANARC
405 - 256 Wallace Street, Nanaimo, BC V9R 5B3
Tel (778) 762-4800
www.lanarcconsultants.ca

REGIONAL DISTRICT OF NANAIMO
6300 Hammond Bay Road, Nanaimo, BC V9T 6N2
Tel (250) 390-4111
www.rdn.bc.ca

PRELIMINARY
NOT FOR CONSTRUCTION

A 70% Design	SJ	JG	17.04.25
B Draft Tender Review	SJ	JG	04.06.26
C Issued for Tender	GL	JG	06.11.26

Issued | By | Appd. | YY.MM.DD

Permit-Seal

Hallberg Community Park
3483 Hallberg Rd, Ladysmith, BC
Project

Demolition Plan
Title

25616 Project No. | 1:100 Scale
L0.1 Drawing No. | Permit No. | C Revision



01 MATERIALS PLAN

SCALE: 1:100

0 1:100 5

SURFACE FINISHES

A **GRAVEL PATHWAY**
GRAVEL PATHWAY
REFER TO DETAIL: 01/L4.0

B **C.I.P. CONCRETE PAD**
C.I.P. CONCRETE PAD FOR FURNITURE
REFER TO: 06/L4.0

C **ASPHALT**
BASKETBALL COURT SURFACING, HOT MIX ASPHALT WITH WHITE PAINTED LINE MARKINGS
REFER TO: 03/L4.0

SITE FURNISHINGS

BR **BIKE RACK**
MAGLIN 500 SERIES INVERTED U STEEL BIKE RACK
REFER TO DETAIL: 07/L4.0

BS **BENCH SEAT**
WISHBONE STANDARD BENCH
SUPPLIED BY RDN, INSTALLED BY CONTRACTOR
REFER TO DETAIL: 04/L4.0

PT **PICNIC TABLE**
WISHBONE PIPELINE PLPT-66 ACCESSIBLE PICNIC TABLE
SUPPLIED BY RDN, INSTALLED BY CONTRACTOR
REFER TO DETAIL: 05/L4.0

WR **WASTE RECEPTACLE**
WISHBONE MODENA WASTE RECEPTACLE
SUPPLIED BY RDN, INSTALLED BY CONTRACTOR
REFER TO DETAIL: 01/L4.1

LS **LOG SEAT**
SALVAGED LOGS ON SITE TO BE CUT TO LENGTH AND DEBARKED
REFER TO DETAIL: 02/L4.1

BH **BASKETBALL HOOP**
SPORT SYSTEMS CANADA BB-IG-01B BASKETBALL HOOP
REFER TO DETAIL: 08/L4.0

RB **REMOVABLE BOLLARD**
WISHBONE DENMAN TWIST LOCK REMOVABLE BOLLARD; ALUMINUM
REFER TO DETAIL: 03/L4.1

SOFTSCAPE

D **LAWN**
REFER TO DETAIL: 02/L4.2

E **NEW PLANTING AREA**
REFER TO L3.1

F **EXISTING SOFTSCAPE TO REMAIN**

G **PLAY SURFACE**
TO BE SUPPLIED THROUGH SEPARATE RFP PROCESS

EXISTING TREE TO BE RETAINED

LANDSCAPE BOULDER
REFER TO DETAIL: 03/L4.2

TREE STUMP
EXISTING TO REMAIN

LOG SEAT
REFER TO DETAIL: 02/L4.1

NOTES

- REFER TO GENERAL NOTES ON L0.0

PROPERTY LINE

LANARC
405 - 256 Wallace Street, Nanaimo, BC V9R 5B3
Tel (778) 762-4800
www.lanarcconsultants.ca

REGIONAL DISTRICT OF NANAIMO
6300 Hammond Bay Road, Nanaimo, BC V9T 6N2
Tel (250) 390-4111
www.rdn.bc.ca

PRELIMINARY
NOT FOR CONSTRUCTION

A 70% Design	SJ	JG	17.04.25
B Draft Tender Review	SJ	JG	04.06.26
C Issued for Tender	GL	JG	06.11.26


Issued | By | Appd. | YY.MM.DD

Permit-Seal

Hallberg Community Park
3483 Hallberg Rd, Ladysmith, BC
Project

Landscape Plan
Title

25616	1:100
Project No.	Scale
L1.0	C
Drawing No.	Permit No. / Revision

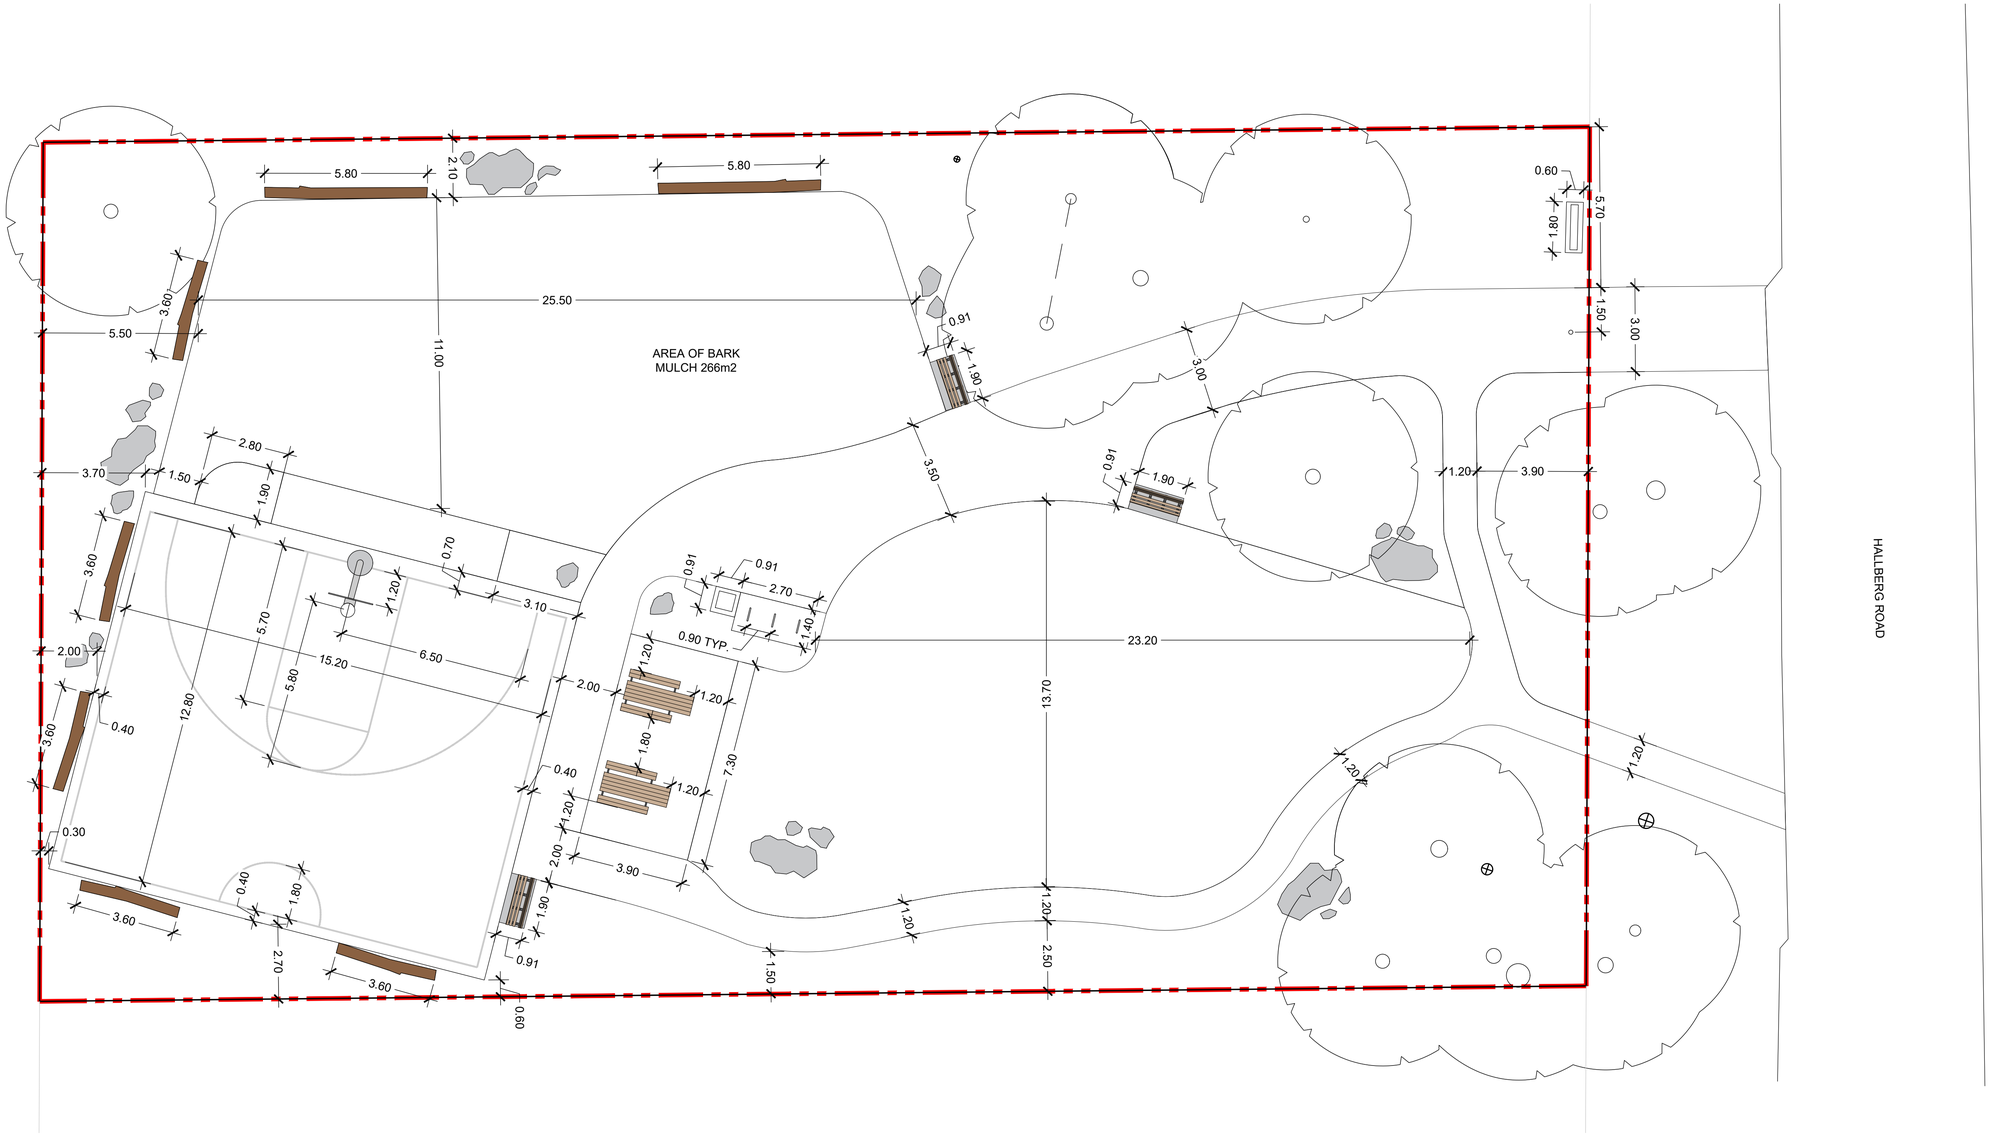

01 LAYOUT PLAN
SCALE: 1:100

0 1:100 5

NOTES

- REFER TO GENERAL NOTES ON L0.0

PROPERTY LINE

LANARC
405 - 256 Wallace Street, Nanaimo, BC V9R 5B3
Tel (778) 762-4800
www.lanarcconsultants.ca

REGIONAL DISTRICT OF NANAIMO
6300 Hammond Bay Road, Nanaimo, BC V9T 6N2
Tel (250) 390-4111
www.rdn.bc.ca

PRELIMINARY
NOT FOR CONSTRUCTION

A 70% Design	SJ	JG	17.04.25
B Draft Tender Review	SJ	JG	04.06.26
C Issued for Tender	GL	JG	06.11.26
Issued	By	Appd.	YY.MM.DD


Permit-Seal

Hallberg Community Park
3483 Hallberg Rd, Ladysmith, BC
Project

Layout Plan
Title

25616 Project No. | 1:100 Scale

L1.1 Drawing No. | Permit No. | C Revision

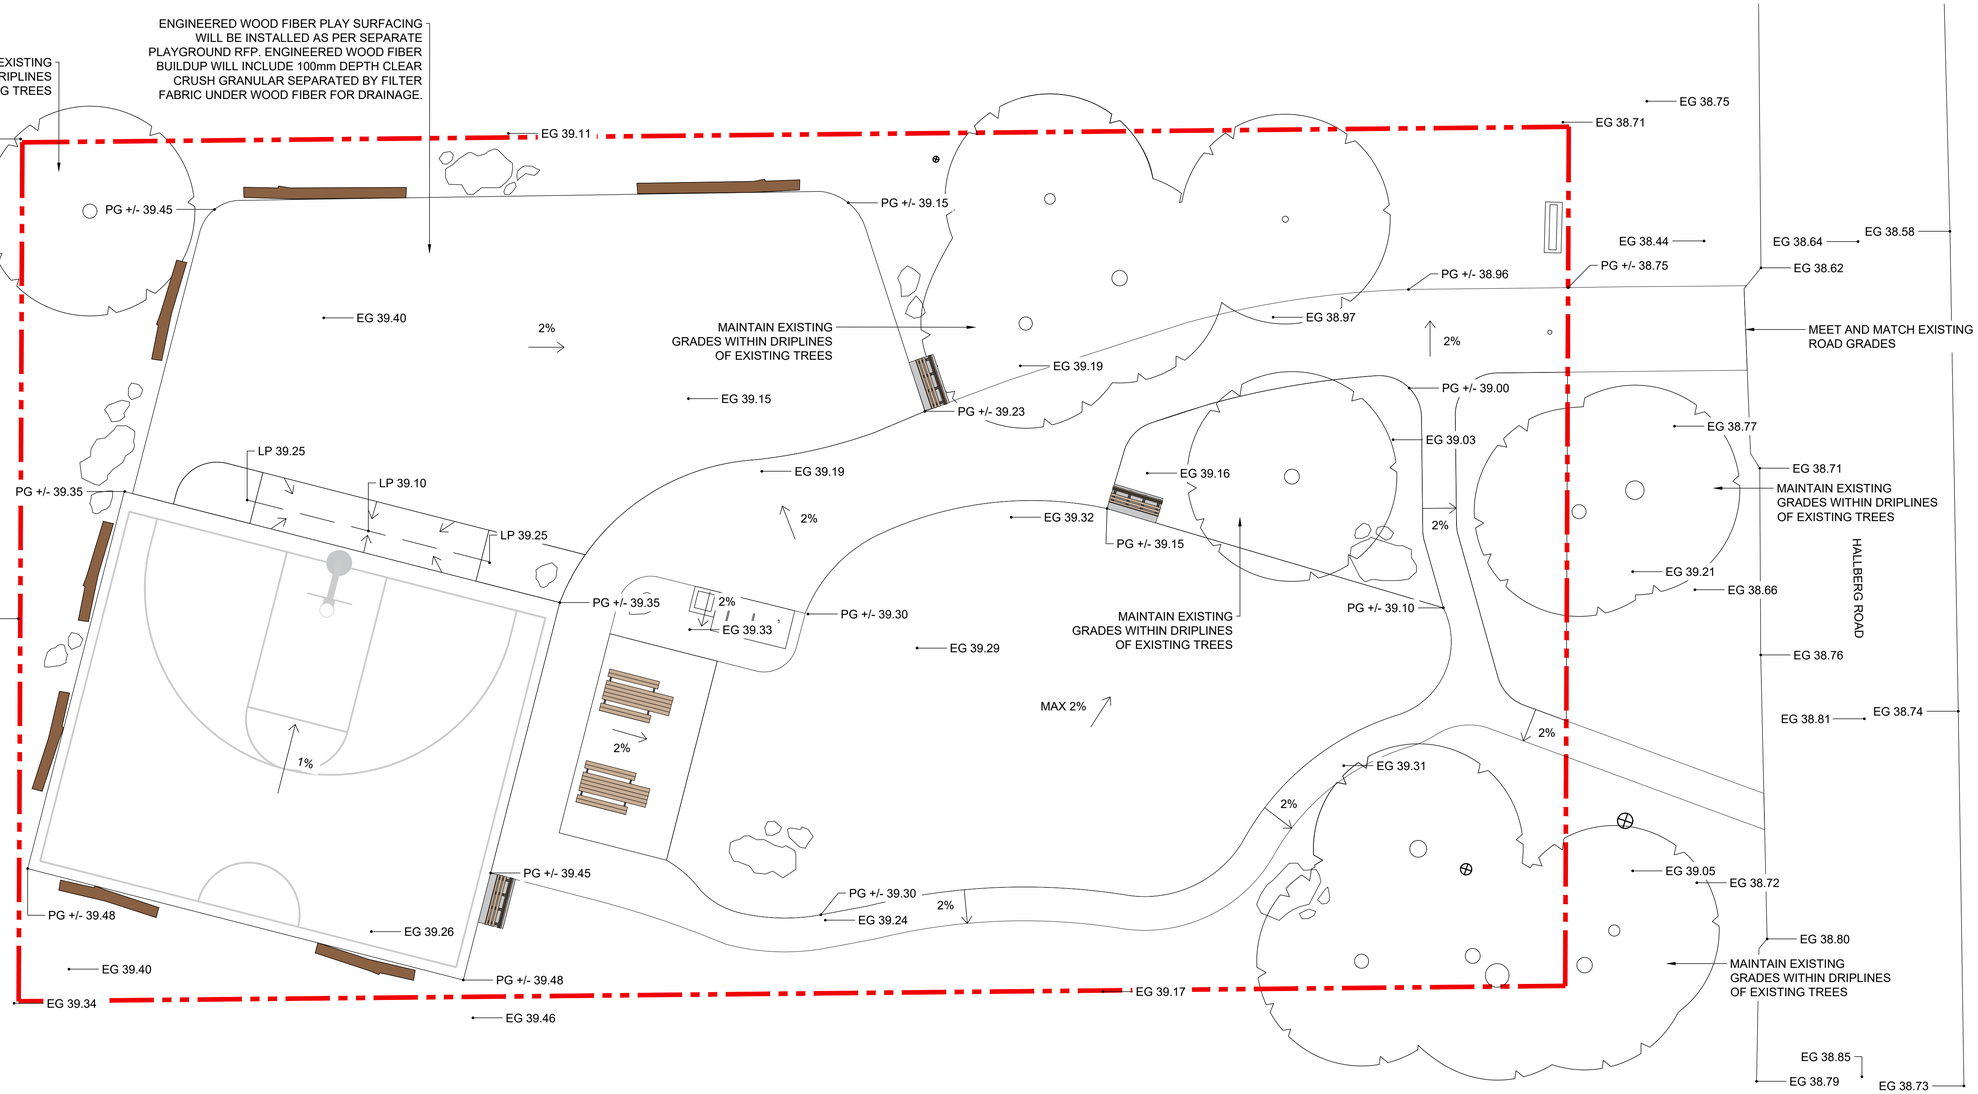

01 GRADING PLAN

SCALE: 1:100

0 1:100 5

GRADING NOTES

1. CONTRACTOR SHALL FIELD VERIFY ALL GRADES PRIOR TO CONSTRUCTION AND INFORM THE CONTRACT ADMINISTRATOR OF ANY DISCREPANCY BETWEEN THE GRADES SHOWN ON THE PLANS AND 'AS-BUILT' GRADES INTHE FIELD.
2. THE CONTRACTOR SHALL SUBMIT SHOP DRAWINGS OF PROPOSED CHANGES TO THE GRADING PLAN AND DRAINAGE SYSTEM PRIOR TO PROCEEDING WITH CONSTRUCTION.
3. SLOPES ON ALL HARDSCAPE SURFACES SHALL NOT EXCEED 2% CROSS SLOPE OR 5% LONGITUDINAL SLOPE, UNLESS OTHERWISE NOTED.
4. ALL HARDSCAPE SURFACES SHALL SLOPE TO DRAIN. CONTRACTOR SHALL NOTIFY OWNER IF DESIGNED GRADING WILL RESULT IN PONDING.
5. WHERE NEW HARDSCAPE SURFACES DIRECTLY ABUT EXISTING, MEET AND MATCH EXISTING GRADES, BOTH LONGITUDINALLY AND TRANSVERSELY TO PREVENT TRIP HAZARDS.
6. REFER TO GENERAL NOTES ON L0.0

GRADING LEGEND

EG	Existing Grade
PG	Proposed Grade
LP	Low Point
	PROPERTY LINE

LANARC
405 - 256 Wallace Street, Nanaimo, BC V9R 5B3
Tel (778) 762-4800
www.lanarcconsultants.ca

REGIONAL DISTRICT OF NANAIMO
6300 Hammond Bay Road, Nanaimo, BC V9T 6N2
Tel (250) 390-4111
www.rdn.bc.ca

PRELIMINARY
NOT FOR CONSTRUCTION

A 70% Design	SJ	JG	17.04.25
B Draft Tender Review	SJ	JG	04.06.26
C Issued for Tender	GL	JG	06.11.26

Issued	By	Appd.	YY.MM.DD

Permit-Seal

Hallberg Community Park

3483 Hallberg Rd, Ladysmith, BC

Project

Grading Plan
Title

25616	1:100	
Project No.	Scale	
L2.0		C
Drawing No.	Permit No.	Revision

PLANT SCHEDULE

SYMBOL	CODE	QTY	BOTANICAL NAME	COMMON NAME	SIZE	SPACING
SHRUBS						
	CX	3	Calycanthus x 'Aphrodite'	Aphrodite Sweetshrub	#3 Pot	2.5 m
	EP	25	Echinacea purpurea	Coneflower	#1 Pot	0.5 m
	GS	17	Gaultheria shallon	Salal	#1 Pot	0.8 m
	LH	33	Lavandula angustifolia 'Hidcote'	Hidcote English Lavender	#1 Pot	0.6 m
	PM	4	Pinus mugo	Mugo Pine	#3 Pot	1 m
	PM2	9	Polystichum munitum	Western Sword Fern	#1 Pot	0.8 m
	RM	10	Rhododendron macrophyllum	Pacific Rhododendron	#3 Pot	2 m
	RG	30	Rudbeckia fulgida sullivantii 'Goldsturm'	Goldsturm Coneflower	#1 Pot	0.5 m

HYDROSEED: LOW MAINTENANCE SEED MIX BY PREMIER PACIFIC SEEDS, OR APPROVED EQUAL

PLANTING NOTES

GENERAL PLANTING NOTES:

1. CHECK FOR LOCATIONS OF WATER LINES AND ANY OTHER U/G SERVICES PRIOR TO DIGGING.
2. TRANSPORT AND HANDLING OF PLANT MATERIALS TO BCNTA/BCSLA LANDSCAPE STANDARDS.
3. ENSURE AVAILABILITY AND SOURCE OF PLANT LIST MATERIALS AT LEAST 2 WEEKS PRIOR TO ANTICIPATED PLANTING TIME.
4. INSPECT ALL ASSEMBLED PLANT MATERIAL UPON ARRIVAL ON SITE, PRIOR TO INSTALLATION.
5. NO PLANTS REQUIRING PRUNING OF MAJOR BRANCHES DUE TO DISEASE, DAMAGE OR POOR FORM WILL BE ACCEPTED.
6. ALL CALIPRE-STOCK TREES SHALL BE B&B IN WIRE BASKETS OR IN CONTAINERS. BAG-GROWN TREES WILL NOT BE ACCEPTED. REMOVE THE WIRE BASKET BEFORE PLANTING THE TREE.
7. THE LAYOUT OF ALL APPROVED PLANT MATERIAL SHALL BE IN ACCORDANCE WITH THE CONTRACT DRAWINGS. FINAL LAYOUT IS TO BE VERIFIED BY THE CONTRACT ADMINISTRATOR.
8. FOR SEEDING REQUIREMENTS, REFER TO CON MOESS.
9. PLANTING TECHNIQUES AS PER CON MOESS.

GROWING MEDIUM NOTES:

1. GROWING MEDIUM TO MEET THE PHYSICAL AND CHEMICAL PROPERTIES DEFINED IN THE PROJECT SPECIFICATIONS FOR LEVEL 2 "GROOMED" AREAS.
2. PRIOR TO PROCUREMENT, INFORM CONTRACT ADMINISTRATOR OF NAME OF GROWING MEDIUM SUPPLIER AND LOCATION OF STOCKPILE FOR INSPECTION.
3. (2) ROUNDS OF SOIL TESTING WILL BE REQUIRED AT THE CONTRACTOR'S EXPENSE: (1) PRIOR TO INSTALLATION OF GROWING MEDIUM TO IDENTIFY SUITABILITY AND AMENDMENT REQUIREMENTS; AND (1) AT SUBSTANTIAL PERFORMANCE TO CONFIRM QUALITY OF INSTALLED GROWING MEDIUM.
4. FOR SOIL TEST(S): SUBMIT 4 LITRE SAMPLE(S) OF PROPOSED GROWING MEDIUM TO PACIFIC SOILS ANALYSIS INC. LABORATORY IN BURNABY (604) 273-8226. INDICATE TO LAB THAT THE PURPOSE OF ANALYSIS AND AMENDMENT RECOMMENDATIONS ARE FOR 1) TREE AND SHRUB PLANTING; AND 2) SEEDED LAWN AREAS.
5. THE SOIL SAMPLES AT SUBSTANTIAL PERFORMANCE, ALONG WITH THE AMENDMENT RECOMMENDATIONS FROM THE SOILS LAB, SHALL BE THE BASIS FOR ACCEPTANCE OF THE GROWING MEDIUM.
6. MINIMUM COMPACTED GROWING MEDIUM DEPTHS: GRASS AREAS 150mm; AND SHRUB BEDS 450mm.

MULCH NOTES:

1. BARK MULCH DEPTH SHALL BE 75mm (3") AFTER SETTLING.
2. PROVIDE MULCH OVER ALL PLANTING AREAS EXCEPT SEEDED AREAS.
3. TO BE NATURALLY DARK BROWN BARK MULCH AND FREE OF WOOD STICKS, STONES, ROOTS, AND OTHER DELETERIOUS MATERIAL.
4. SAMPLE TO BE PROVIDED TO THE CONTRACT ADMINISTRATOR FOR APPROVAL PRIOR TO INSTALLATION.

MAINTENANCE NOTES

ALL MAINTENANCE TO BE COMPLETED AS PER CITY OF NANAIMO MANUAL OF ENGINEERING STANDARDS AND SPECIFICATIONS (MOESS) SECTION 14.

REFER TO CITY OF NANAIMO MOESS FOR ALL MAINTENANCE SCHEDULING AND REQUIREMENTS.


MAINTENANCE AND WARRANTY PERIOD FOR ALL SOFTSCAPE AREAS TO BE 2 YEARS POST PRACTICAL COMPLETION AS PER CITY OF NANAIMO MOESS.



Calycanthus 'Aphrodite'
Sweetshrub
(CX)



Rhododendron macrophylum
Pacific Rhododenron
(RM)

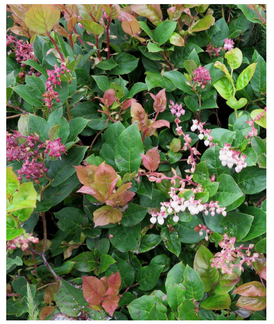

Gaultheria shallon
Salal
(GS)




Lavandula angustifolia 'Hidcote'
Hidcote English Lavender
(LH)




Pinus mugo 'Slowmound'
Mugo Pine
(PS)



Polystichum munitum
Western Sword Fern
(PM2)

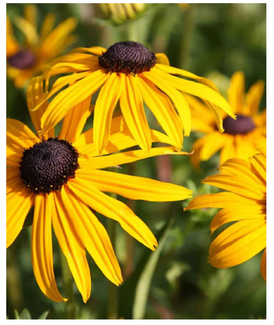

Rudbeckia fulgida sullivantii 'Goldsturm'
Goldsturm Coneflower
(RG)

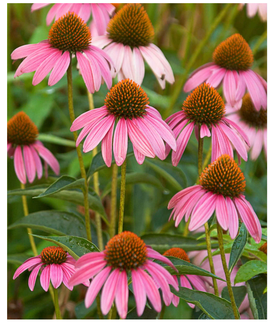

Echinacea purpurea
Coneflower
(EP)

LANARC

405 - 256 Wallace Street, Nanaimo, BC V9R 5B3
Tel (778) 762-4800

www.lanarcconsultants.ca

REGIONAL DISTRICT OF NANAIMO

6300 Hammond Bay Road, Nanaimo, BC V9T 6N2
Tel (250) 390-4111

www.rdn.bc.ca

PRELIMINARY
NOT FOR CONSTRUCTION

A	70% Design	SJ	JG	17.04.25
B	Draft Tender Review	SJ	JG	04.06.26
C	Issued for Tender	GL	JG	06.11.26

Issued	By	Appd.	YY.MM.DD

Permit-Seal

Hallberg Community Park

3483 Hallberg Rd, Ladysmith, BC

Project

Planting Notes & Schedule

Title

25616

Project No.

Scale


L3.0

Drawing No.

Permit No.

C

Revision

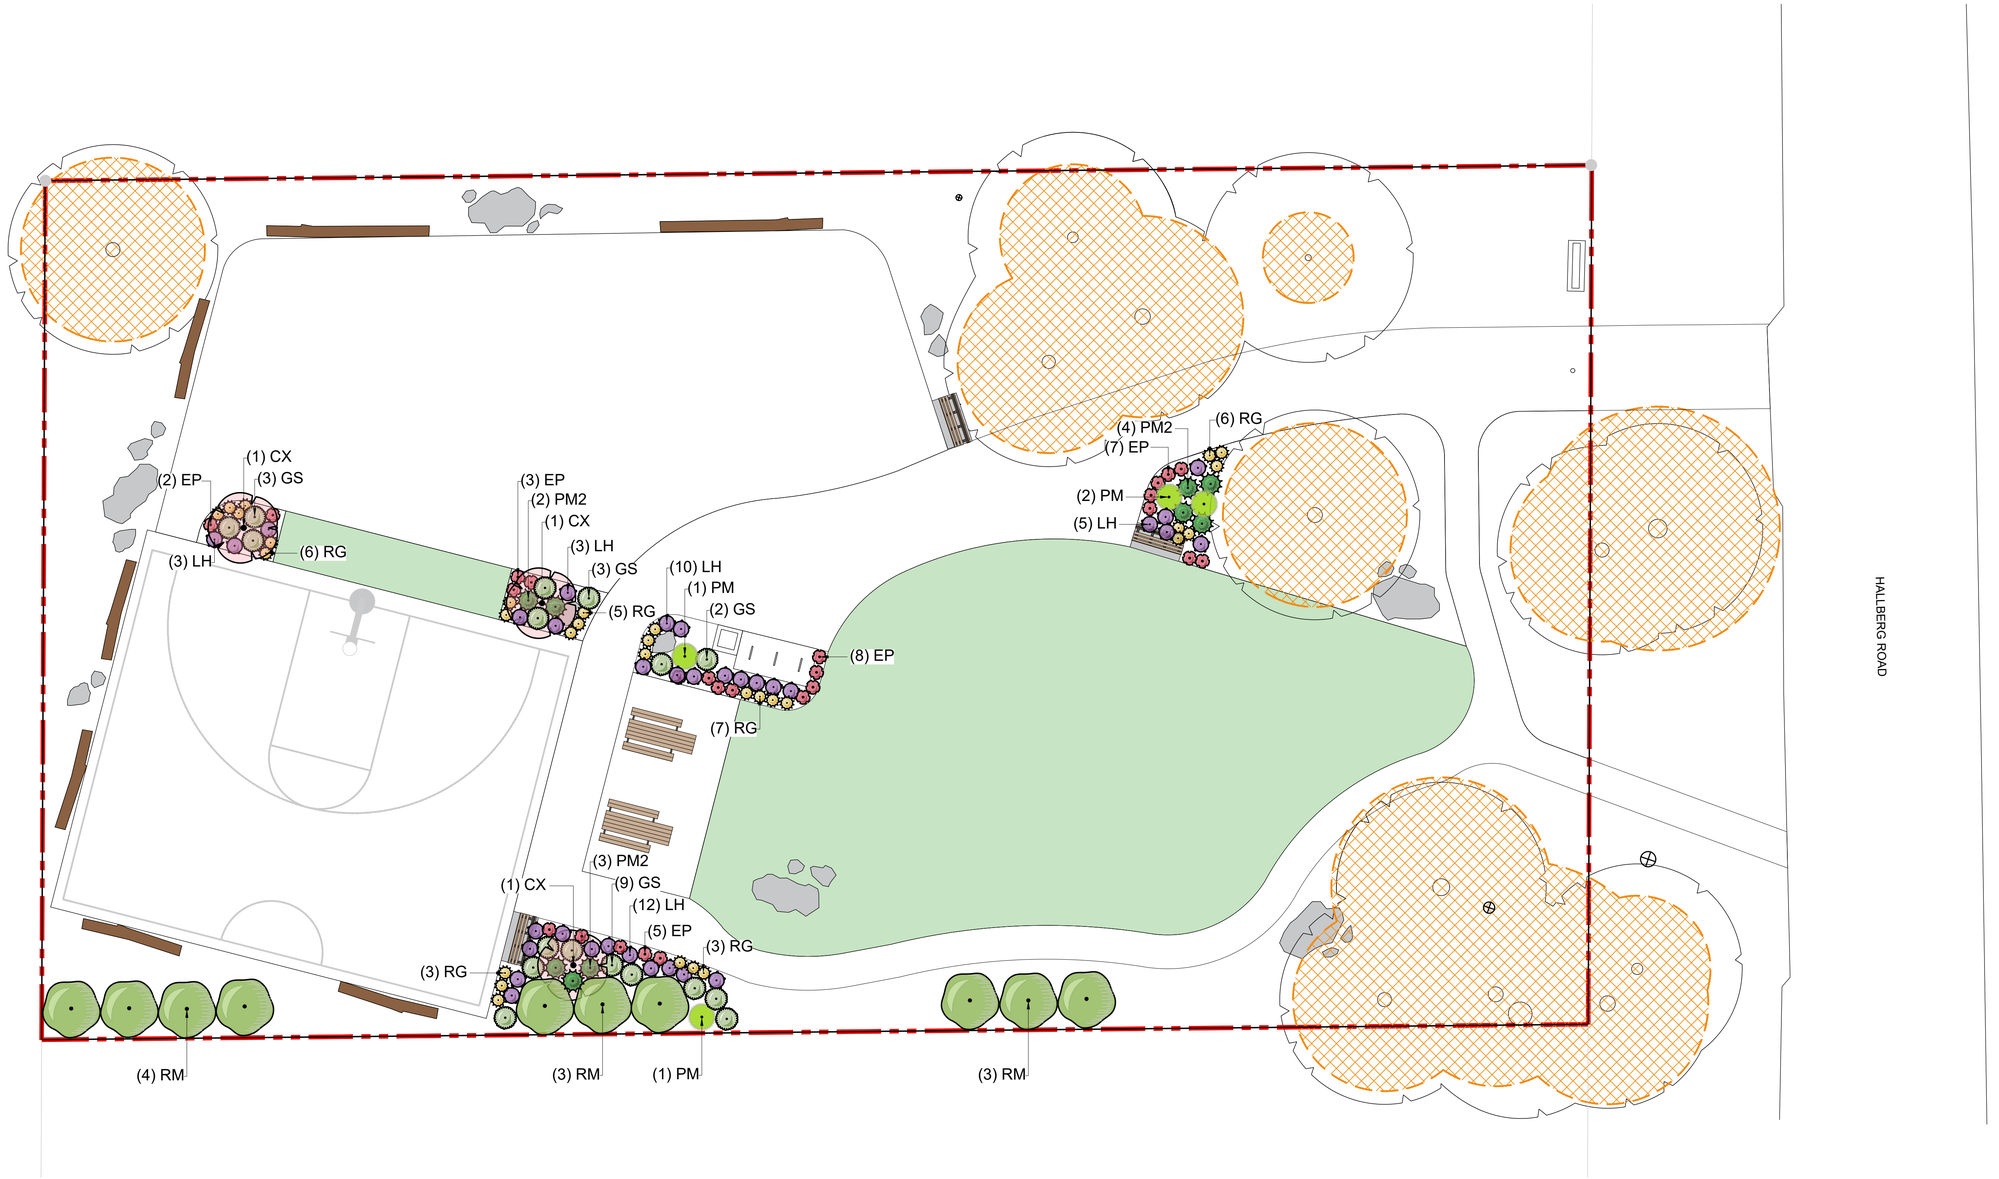

01 PLANTING PLAN
SCALE: 1:100

0 1:100 5

NOTES

1. REFER TO GENERAL PLANTING NOTES ON L3.0

PLANTING LEGEND

PROPERTY LINE

APPROX PROTECTED ROOT ZONE OF EXISTING TREES. NO WORKS IN THIS AREA

HYDROSEED TURF. LOW MAINTENANCE SEED MIX BY PREMIER PACIFIC SEEDS, OR APPROVED EQUAL.

LANARC
405 - 256 Wallace Street, Nanaimo, BC V9R 5B3
Tel (778) 762-4800
www.lanarcconsultants.ca

REGIONAL DISTRICT OF NANAIMO
6300 Hammond Bay Road, Nanaimo, BC V9T 6N2
Tel (250) 390-4111
www.rdn.bc.ca

PRELIMINARY
NOT FOR CONSTRUCTION

A 70% Design	SJ	JG	17.04.25
B Draft Tender Review	SJ	JG	04.06.26
C Issued for Tender	GL	JG	06.11.26


Issued | By | Appd. | YY.MM.DD

Permit-Seal

Hallberg Community Park
3483 Hallberg Rd, Ladysmith, BC
Project

Planting Plan
Title

25616 — Project No.
1:100 — Scale
L3.1 — Drawing No.
Permit No.
C — Revision

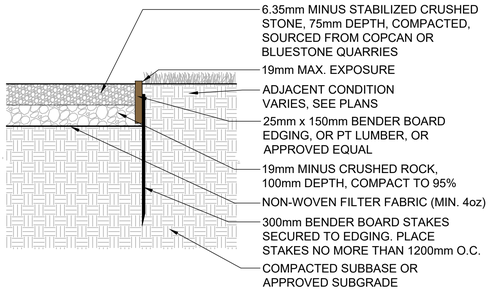

01 CRUSHED ROCK SURFACING

SCALE: 1:10




NOTES:

1. COURT SURFACE TO BE PLAIN ASPHALT. NO FULL SURFACE COATING IS REQUIRED. LINE PAINTING ONLY
2. LINE PAINTING TO BE A DURABLE SPORT-COURT LINE PAINT SUITABLE FOR ASPHALT, SUCH AS LAYKOLD, SPORTMASTER, OR APPROVED EQUIVALENT.
3. COURTLINE PAINT COLOURS: WHITE.
4. SHOP DRAWINGS TO BE PROVIDED FOR REVIEW AND APPROVAL.
5. MATERIAL SAMPLE TO BE PROVIDED FOR REVIEW AND APPROVAL PRIOR TO PRODUCTION OR INSTALLATION.
6. REFER TO MANUFACTURERS SPECIFICATIONS FOR REQUIREMENTS AND INSTALLATION.

02 ASPHALT SPORT COURT LINE PAINTING

SCALE: NTS

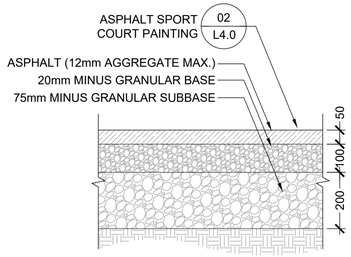


NOTES:

1. TO BE PLACED ON COMPACTED SUBBASE OR APPROVED SUBGRADE
2. SUBMITTAL TO BE PROVIDED FOR APPROVAL BEFORE ORDERING
3. MIX SUBMITTAL TO BE PROVIDED FOR REVIEW AND APPROVAL


03 ASPHALT SURFACING

SCALE: 1:10

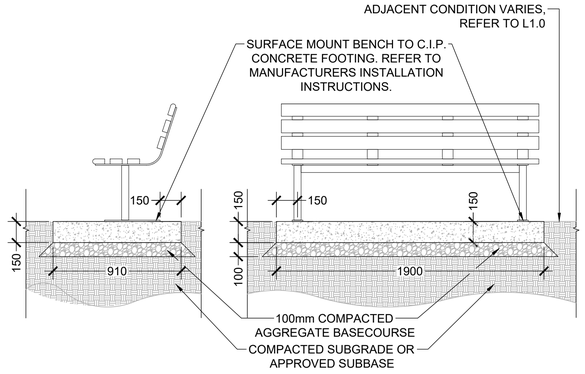


04 BENCH SEAT

SCALE: NTS

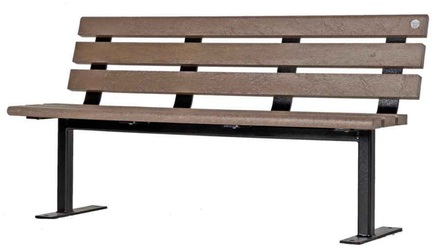

NOTES:

- WISHBONE STANDARD BENCH. NO ARMRESTS.
- SUPPLIED BY RDN, INSTALLED BY CONTRACTOR.
- BLACK TEXTURED POWDER COAT WITH RED CEDAR WOOD SLATS & RDN STANDARD OLYMPIC BRAND CEDAR TONE STAIN.
- SURFACE MOUNT TO C.I.P. CONCRETE PAD WITH STAINLESS STEEL MASONRY ANCHORS AND TAMPER PROOF FIXINGS.
- REFER TO MANUFACTURERS SPECIFICATIONS FOR DETAILS, DIMENSIONS, AND INSTALLATION INFORMATION.

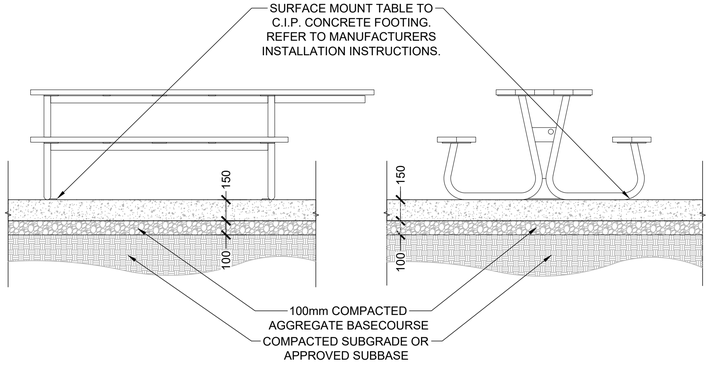


05 ACCESSIBLE PICNIC TABLE

SCALE: NTS




NOTES:

- WISHBONE PIPELINE PLPT-66 ACCESSIBLE PICNIC TABLE.
- SUPPLIED BY RDN, INSTALLED BY CONTRACTOR.
- BLACK TEXTURED POWDER COAT WITH RED CEDAR WOOD SLATS & RDN STANDARD OLYMPIC BRAND CEDAR TONE STAIN.
- SURFACE MOUNT TO C.I.P. CONCRETE PAD WITH STAINLESS STEEL MASONRY ANCHORS AND TAMPER PROOF FIXINGS.
- REFER TO MANUFACTURERS SPECIFICATIONS FOR DETAILS, DIMENSIONS, AND INSTALLATION INFORMATION.

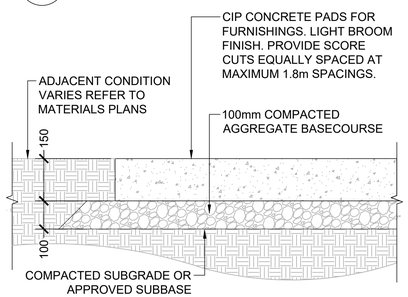


06 C.I.P. CONCRETE

SCALE: 1:10

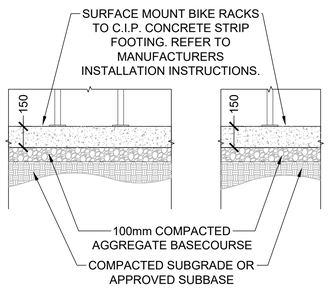


07 BIKE RACK

SCALE: NTS

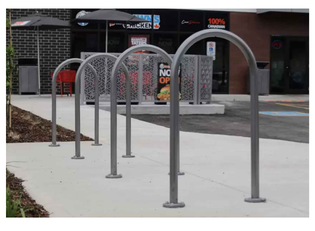

NOTES:

1. PREPARATION, SUPPLY, AND INSTALLATION ALL TO BE PROVIDED BY CONTRACTOR.
2. SURFACE MOUNT PER MANUFACTURERS RECOMMENDATIONS WITH TAMPERPROOF BOLTS.
3. BIKE RACK MANUFACTURER: MAGLIN (www.maglin.com)
4. BIKE RACK MODEL & INFO
   - 500 BIKE RACK
   - H.S. STEEL TUBE
   - POWDERCOAT BLACK

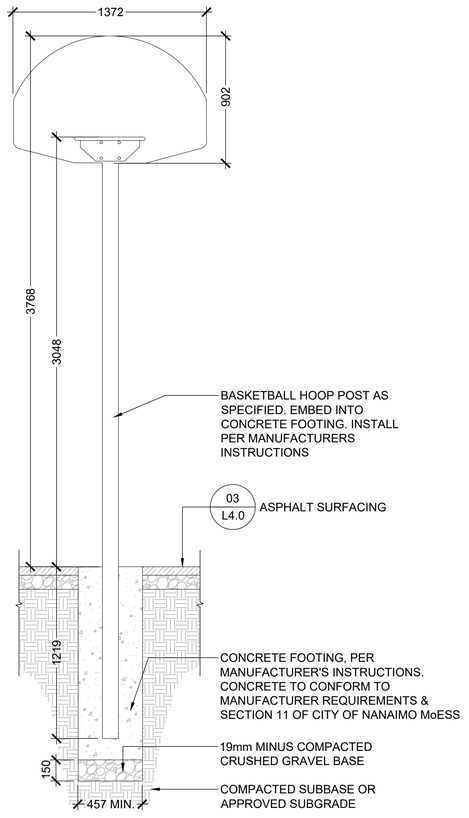

BASKETBALL HOOP FOOTING SECTION



NOTES:

1. PREPARATION, SUPPLY, AND INSTALLATION ALL TO BE PROVIDED BY CONTRACTOR.
2. INSTALL PER MANUFACTURERS RECOMMENDATIONS.
3. BASIS OF DESIGN MANUFACTURER: SPORTSYSTEMSCANADA (www.sportsystemscanada.com)
4. BASIS OF DESIGN:
   - BB-IG-01B BASKETBALL HOOP
   - BB-BF-04 GALVANIZED STEEL GOOSENECK POST
5. CONCRETE MIX SUBMITTAL TO BE PROVIDED FOR REVIEW AND APPROVAL.

08 BASKETBALL HOOP

SCALE: 1:20

LANARC
405 - 256 Wallace Street, Nanaimo, BC V9R 5B3
Tel (778) 762-4800
www.lanarcconsultants.ca

REGIONAL DISTRICT OF NANAIMO
6300 Hammond Bay Road, Nanaimo, BC V9T 6N2
Tel (250) 390-4111
www.rdn.bc.ca

PRELIMINARY
NOT FOR CONSTRUCTION

A 70% Design	SJ	JG	17.04.25
B Draft Tender Review	SJ	JG	04.06.26
C Issued for Tender	GL	JG	06.11.26
Issued	By	Appd.	YY.MM.DD

Permit-Seal

Hallberg Community Park


3483 Hallberg Rd, Ladysmith, BC

Project

Landscape Details

Title

25616	VARIES	
Project No.	Scale	
L4.0		C
Drawing No.	Permit No.	Revision

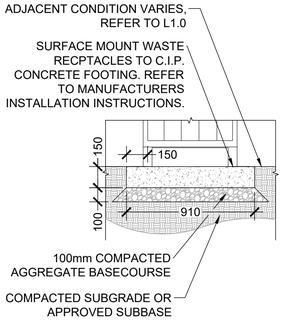




NOTES:

- WISHBONE MODENA LARGE CAPACITY CURVED TOP WASTE RECEPTACLE.
- SUPPLIED BY RDN, INSTALLED BY CONTRACTOR.
- SURFACE MOUNT TO C.I.P. CONCRETE PAD WITH STAINLESS STEEL MASONRY ANCHORS AND TAMPER PROOF FIXINGS.
- REFER TO MANUFACTURERS SPECIFICATIONS FOR DETAILS, DIMENSIONS, AND INSTALLATION INFORMATION.

01 WASTE RECEPTACLE

SCALE: NTS

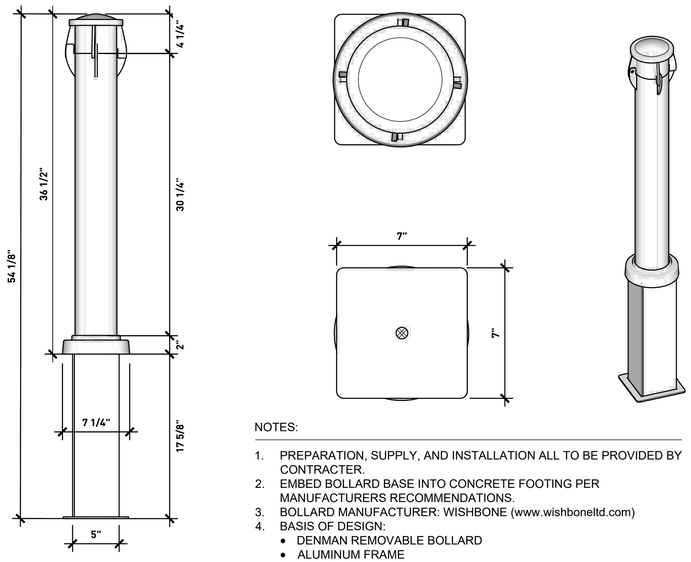

NOTES:

1. PREPARATION, SUPPLY, AND INSTALLATION ALL TO BE PROVIDED BY CONTRACTER.
2. EMBED BOLLARD BASE INTO CONCRETE FOOTING PER MANUFACTURERS RECOMMENDATIONS.
3. BOLLARD MANUFACTURER: WISHBONE (www.wishboneltd.com)
4. BASIS OF DESIGN:
   - DENMAN REMOVABLE BOLLARD
   - ALUMINUM FRAME
5. COLOUR: TRAFFIC YELLOW


NOTE: PROVIDE SHOP DRAWINGS TO LA FOR APPROVAL.

03 REMOVABLE BOLLARD

SCALE: NTS

NOTES:

1. SAMPLE PHOTOS OF SELECTED AND PREPARED LOGS TO BE SUBMITTED TO LANDSCAPE ARCHITECT FOR APPROVAL PRIOR TO INSTALL.
2. FINAL SELECTION AND ARRANGEMENT OF LOGS TO BE APPROVED BY CONTRACT ADMINISTRATOR.
3. LOGS TO HAVE DIAMETERS GREATER THAN 400mm.
4. SEE L1.1 LAYOUT PLAN FOR LOCATION AND APPROX LENGTH OF LOGS.

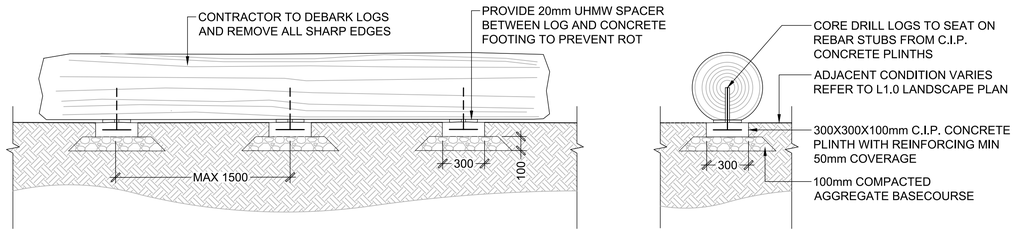

02 LOG SEAT

SCALE: 1:20

LANARC

405 - 256 Wallace Street, Nanaimo, BC V9R 5B3
Tel (778) 762-4800

www.lanarcconsultants.ca

REGIONAL DISTRICT OF NANAIMO

6300 Hammond Bay Road, Nanaimo, BC V9T 6N2
Tel (250) 390-4111

www.rdn.bc.ca

PRELIMINARY
NOT FOR CONSTRUCTION

A 70% Design	SJ	JG	17.04.25
B Draft Tender Review	SJ	JG	04.06.26
C Issued for Tender	GL	JG	06.11.26

Issued | By | Appd. | YY.MM.DD

Permit-Seal

Hallberg Community Park


3483 Hallberg Rd, Ladysmith, BC

Project


Landscape Details

Title

25616	VARIES
Project No.	Scale
L4.1	C
Drawing No.	Permit No. / Revision

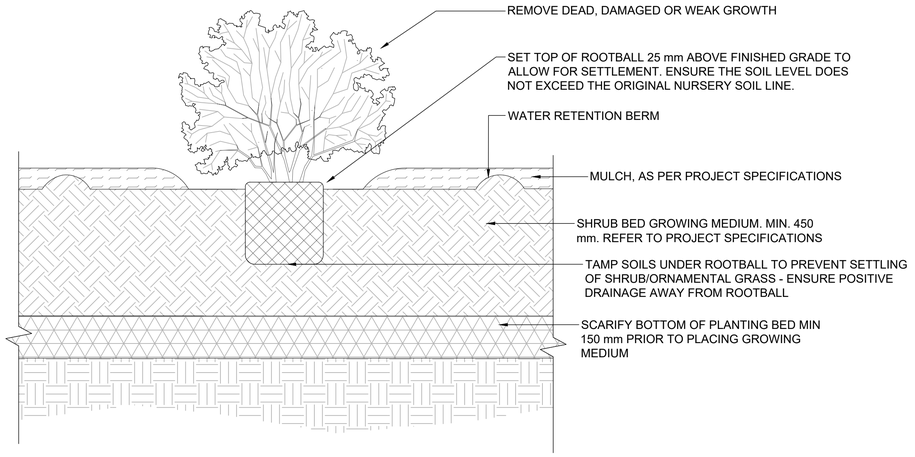


01 SHRUB PLANTING
SCALE: 1:10

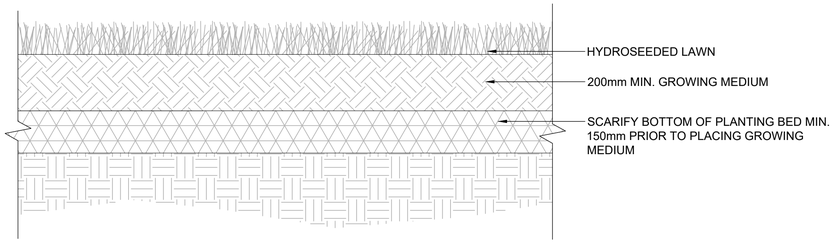

02 SEEDED LAWN
SCALE: 1:10

NOTES:

1. BOULDERS SHOULD BE LOCALLY SOURCED WHERE POSSIBLE.
2. BOULDER SOURCE AND SAMPLE PHOTOS TO BE SUBMITTED TO CONTRACT ADMINISTRATOR FOR APPROVAL PRIOR TO TRANSPORT.
3. FINAL SELECTION AND ARRANGEMENT OF BOULDERS TO BE APPROVED BY CONTRACT ADMINISTRATOR.
4. BOULDERS TO HAVE NATURAL APPEARANCE.
5. SEE SITE PLANS FOR LOCATION AND SPACING.

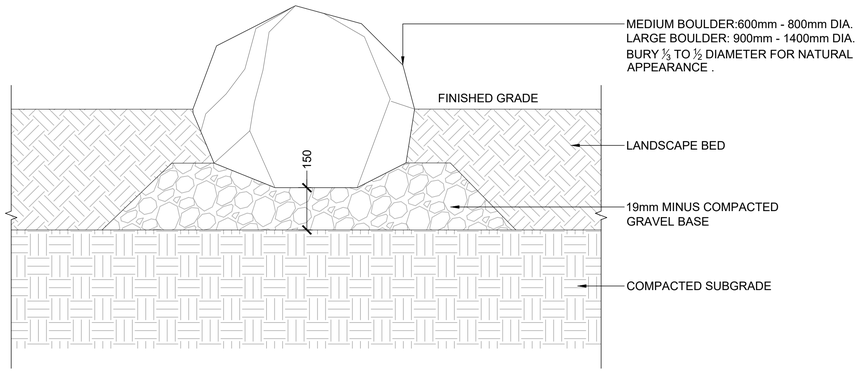

03 BOULDER IN LANDSCAPE
SCALE: 1:10

LANARC
405 - 256 Wallace Street, Nanaimo, BC V9R 5B3
Tel (778) 762-4800
www.lanarcconsultants.ca

REGIONAL DISTRICT OF NANAIMO
6300 Hammond Bay Road, Nanaimo, BC V9T 6N2
Tel (250) 390-4111
www.rdn.bc.ca

PRELIMINARY
NOT FOR CONSTRUCTION

A 70% Design	SJ	JG	17.04.25
B Draft Tender Review	SJ	JG	04.06.26
C Issued for Tender	GL	JG	06.11.26

Issued | By | Appd. | YY.MM.DD

Permit-Seal

Hallberg Community Park
3483 Hallberg Rd, Ladysmith, BC
Project

Planting Details
Title

25616 — Project No.
1:10 — Scale
L4.2 — Drawing No.
Permit No.
C — Revision